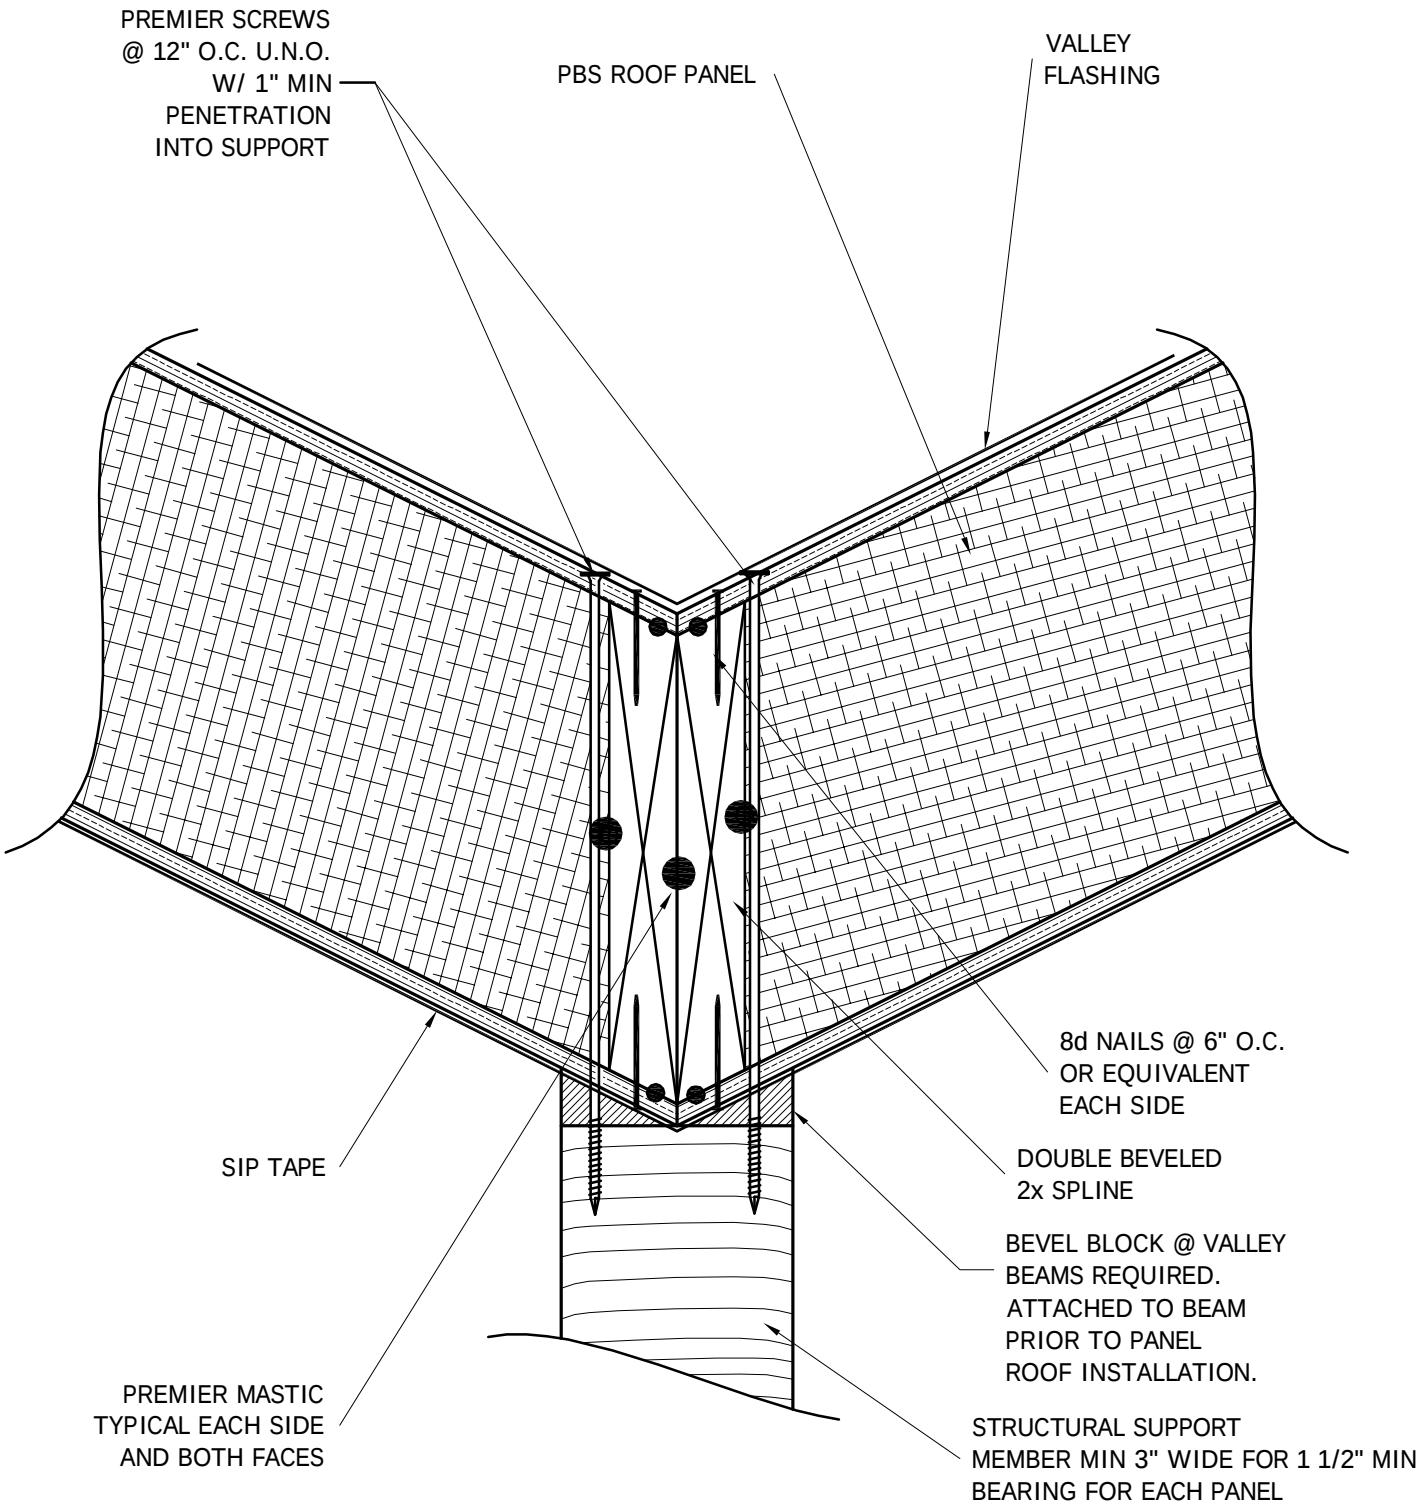

PBS-306

ROOF VALLEY CONNECTION

8-17-07

PREMIER BUILDING SYSTEMS