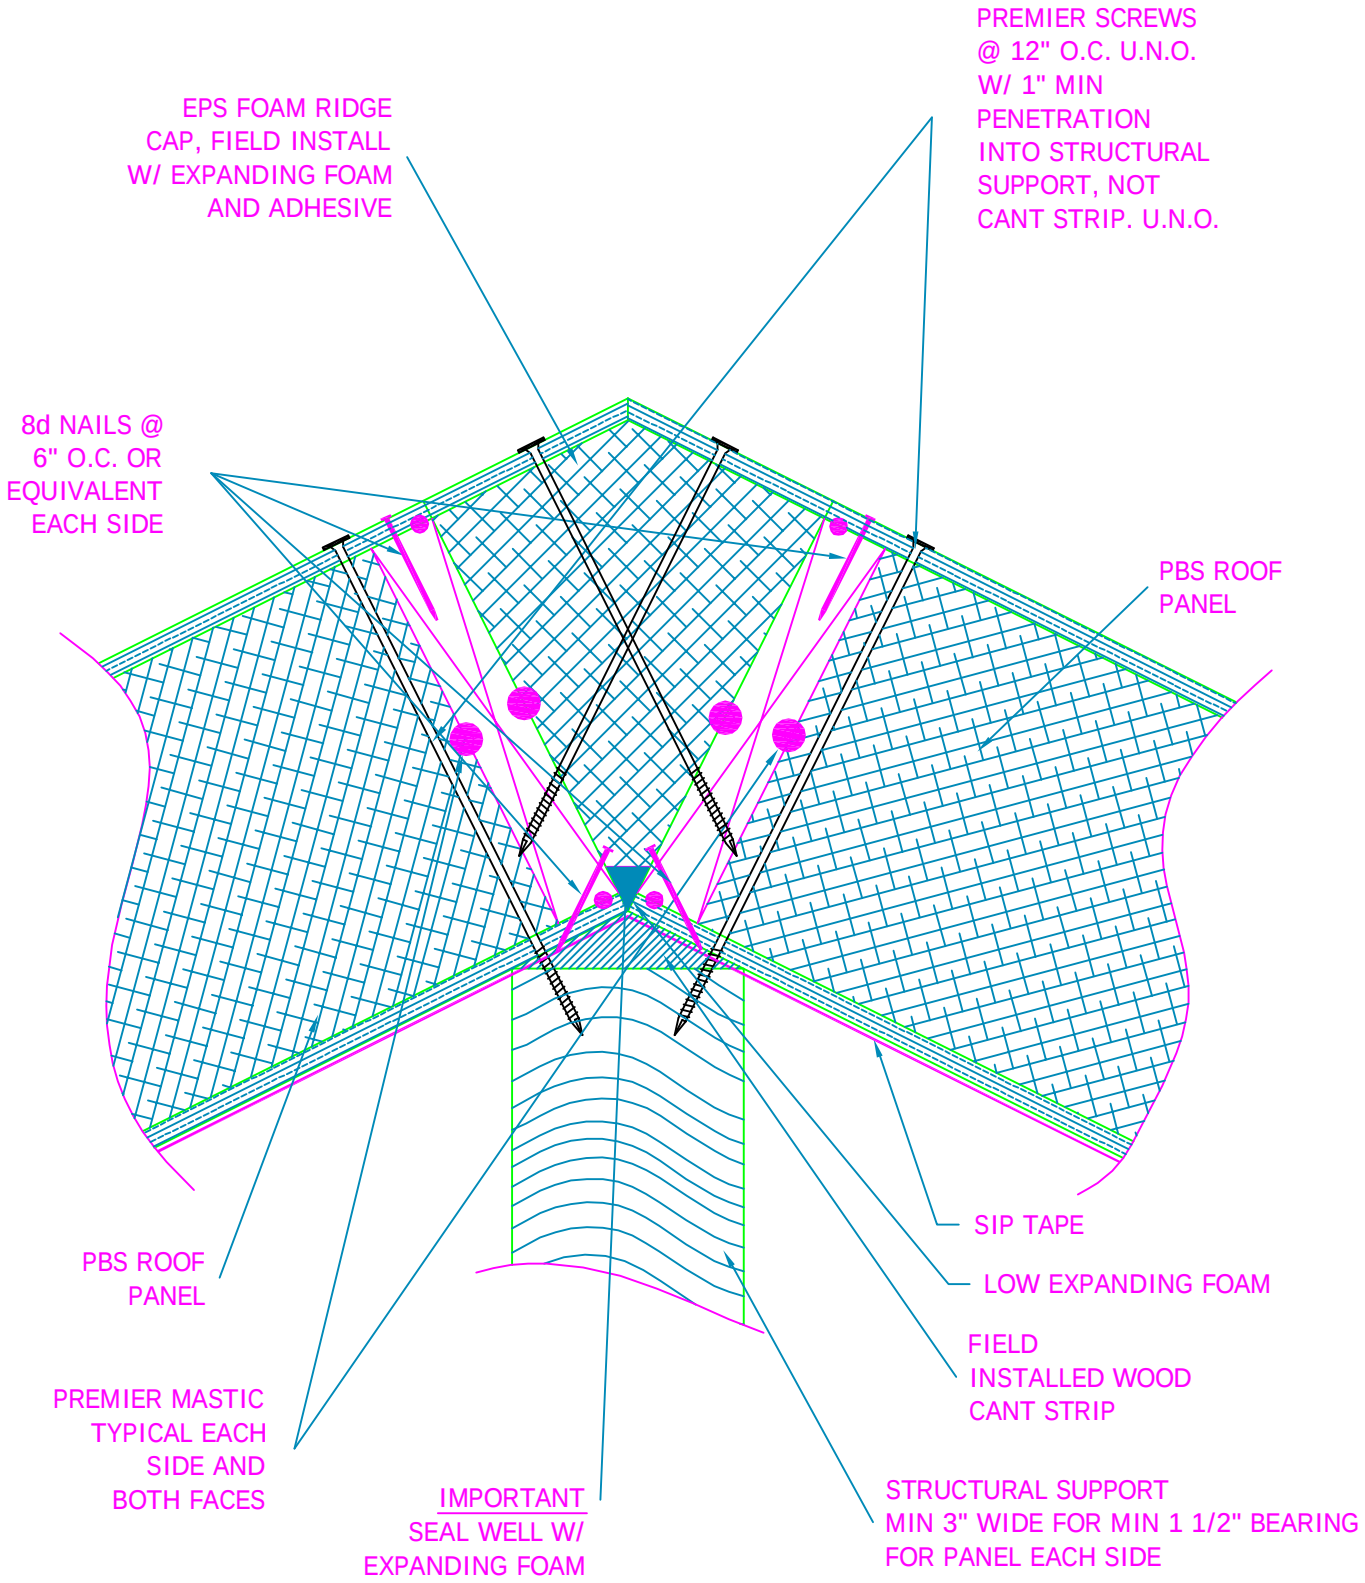

PBS-304

RIDGE CAP DETAIL

8-17-07

PREMIER BUILDING SYSTEMS